SERGEANT BLUFF PARK (117.6 ACRES)

SERGEANT BLUFF, IOWA - MASTER DEVELOPMENT PLAN
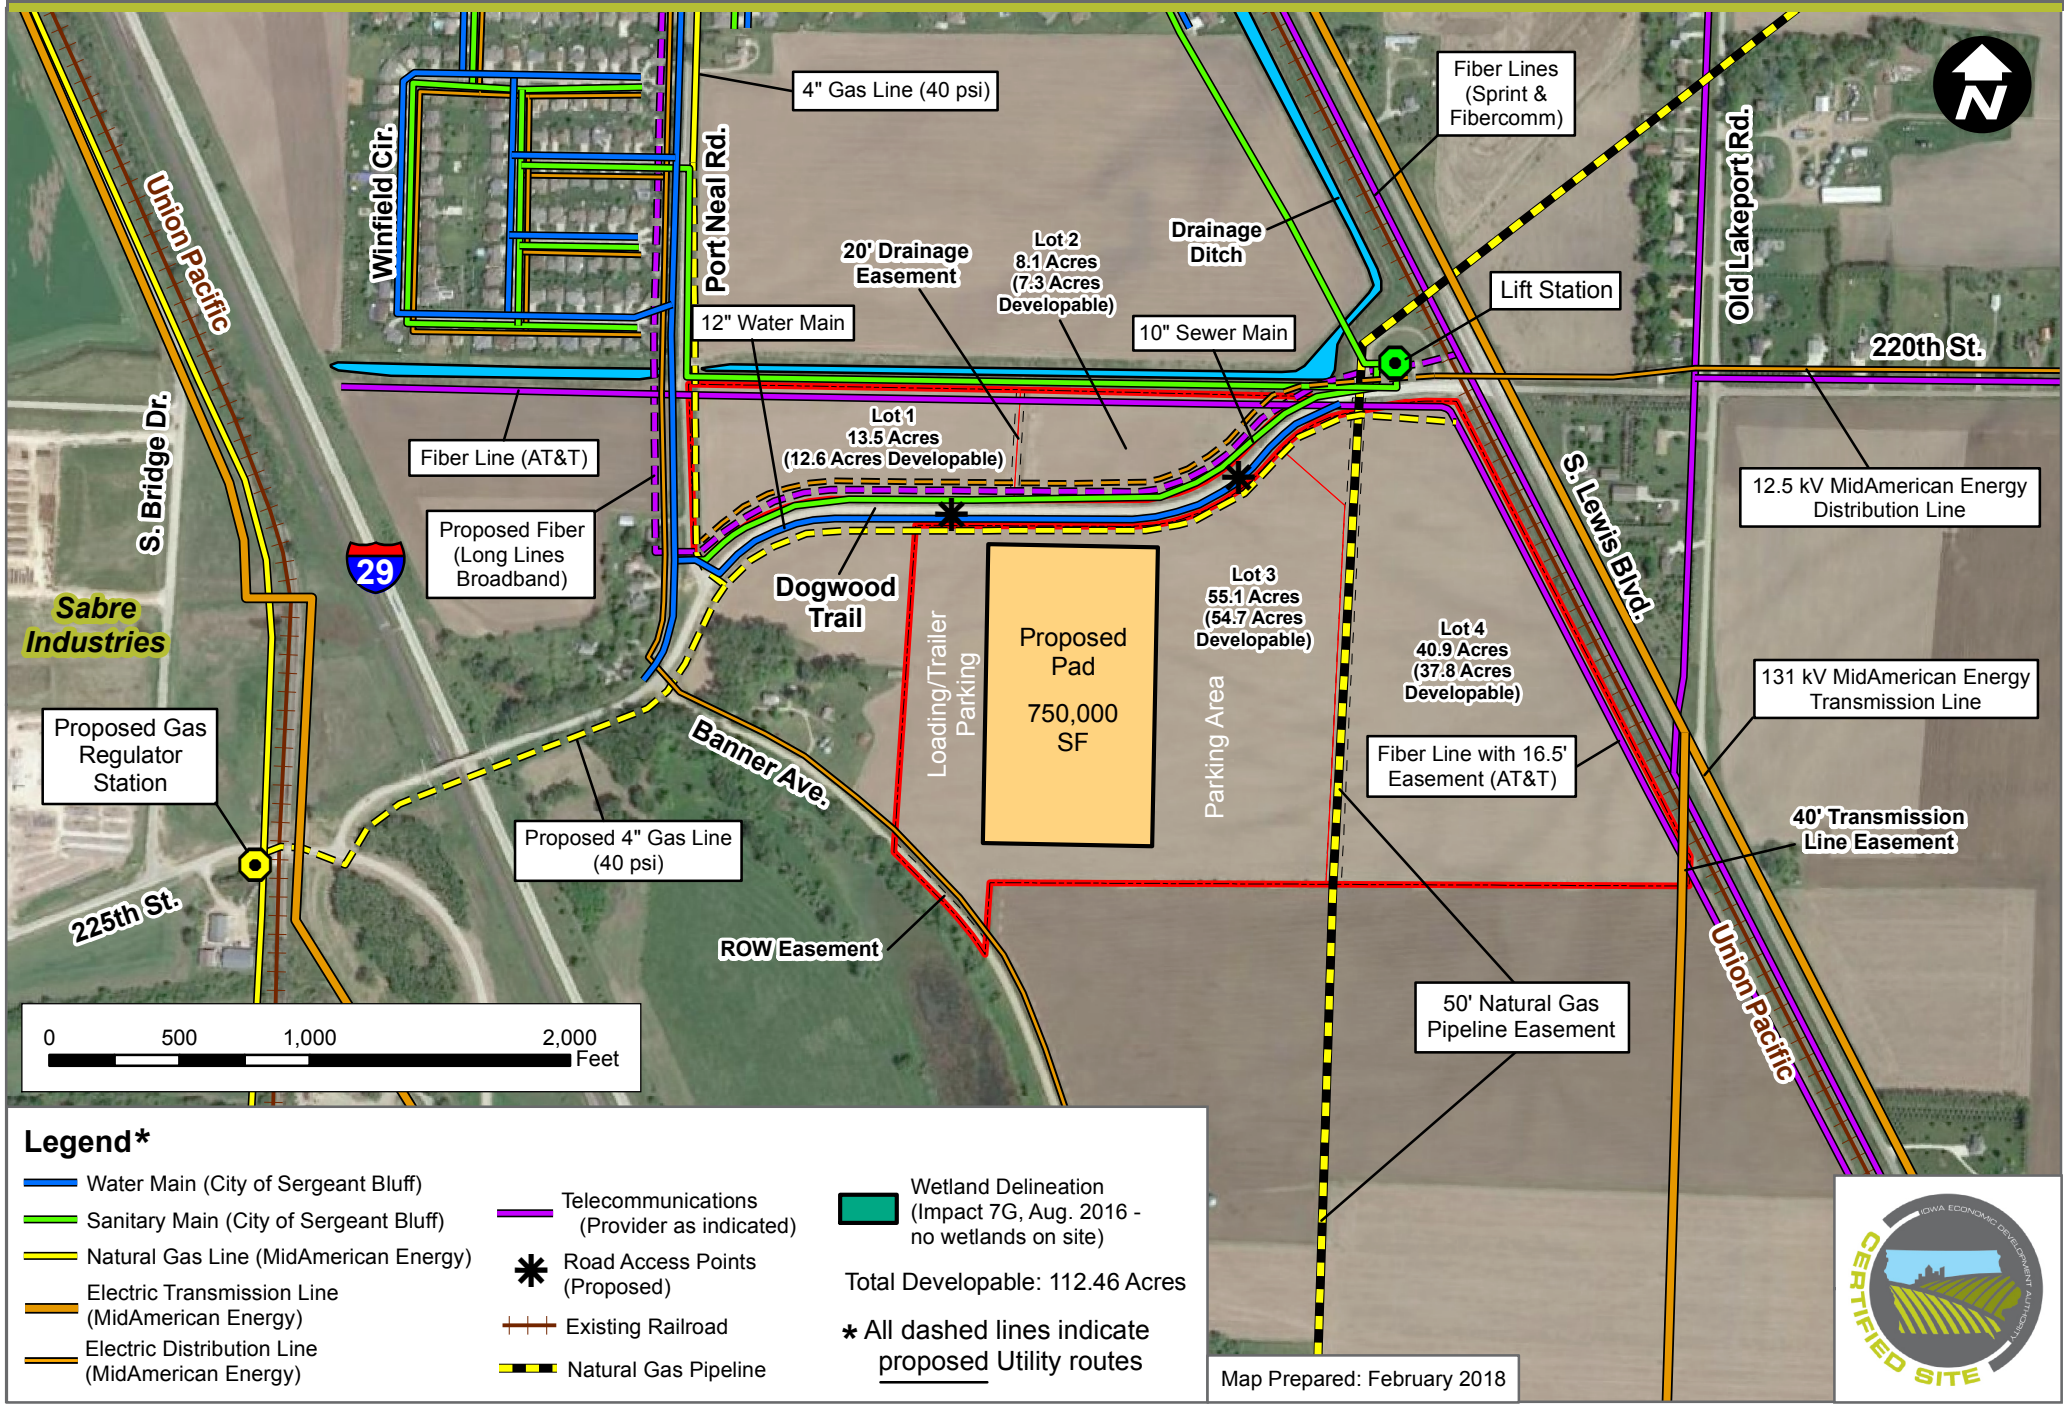
IOWA economic development